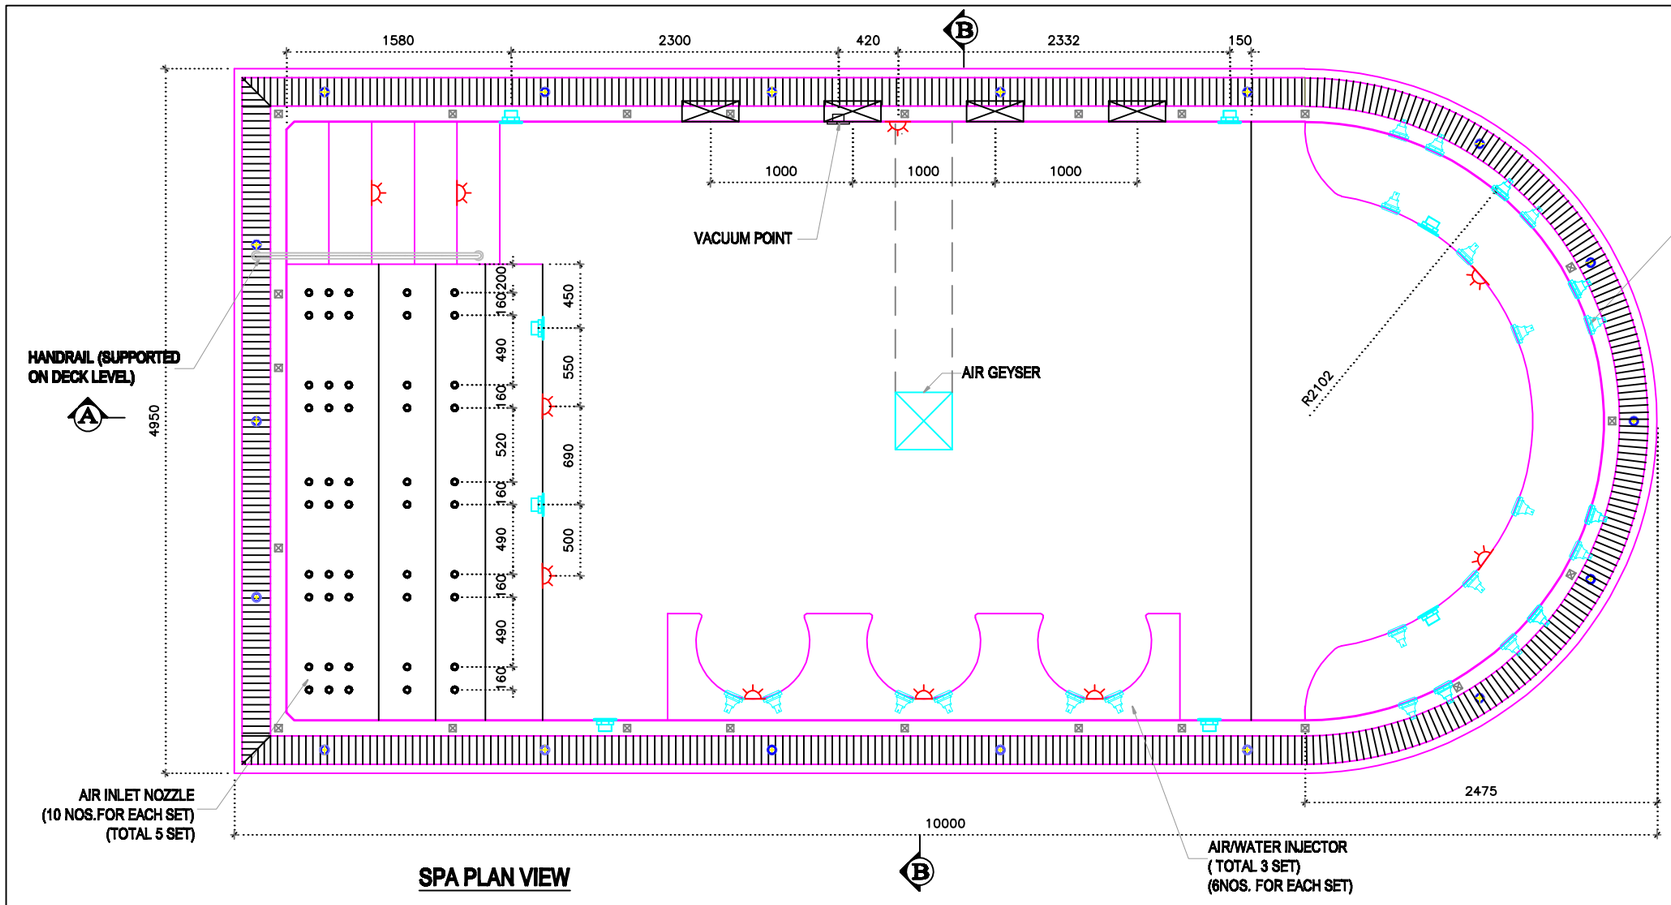

SPA PLAN VIEW

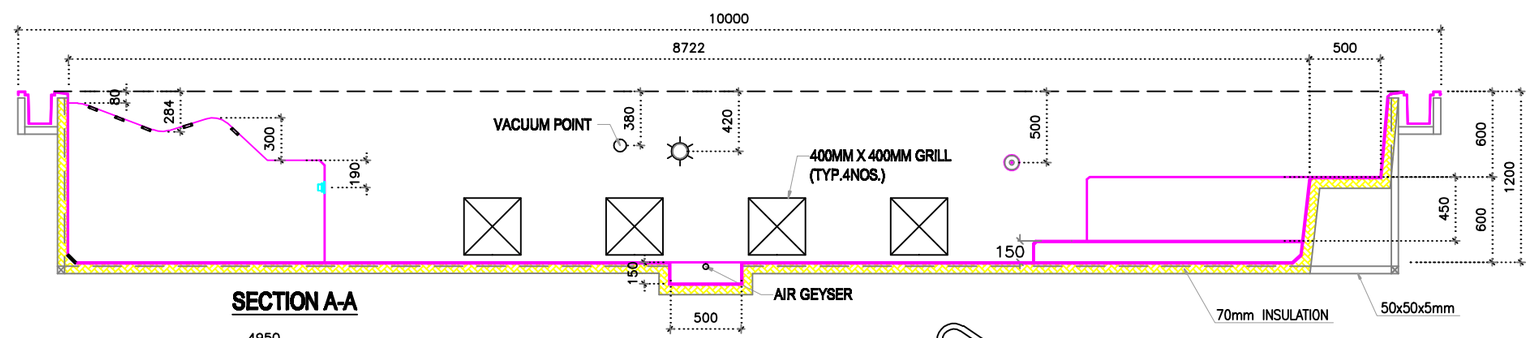

SECTION A-A

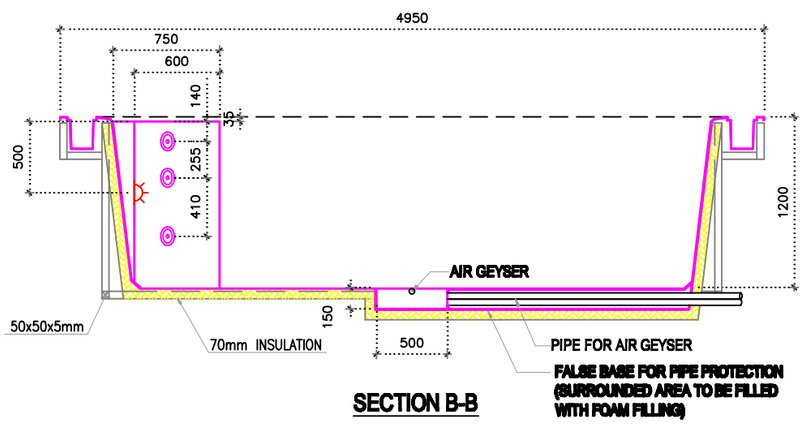

SECTION B-B

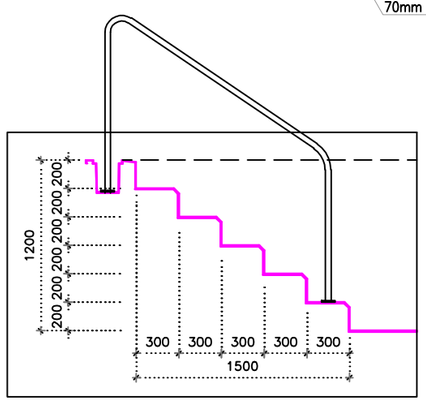

STEPS DETAIL

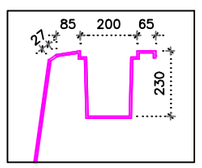

OVERFLOW CHANNEL DETAIL

LEGEND	POOL FITTINGS	QTY
	WALL INLET (SS)	8
	400MM x400MM GRILL (SS)	4
	OVER FLOW DRAIN	18
	LED UNDER WATER LIGHT	10
	HYDROTHERAPY JETS (SS)	36
	VACUUM POINT	1
	PUSH BUTTON	8
	AIR CONTROLLER	12

NOTE:
ALL POOL CORNERS SHALL BE CHAMFERED OR RADIUS

DATE:	REV.	DESCRIPTION	DWN	CHK
02.07.13	00	ISSUED FOR APPROVAL	JS	

Note : All Dimensions are in MM.

Client: BARR + WRAY

Project: Centre Parcs Aqua Sana

Location: Elveden

Drg. Title: Fitting Detail Drawing
Spa (Overflow Type)
Based on Filtration Turnover 1 Hour.

Signature Products Ltd
Fosters Business Park
Old School Road
Hook Hants RG27 9NY
Tel. 44 (0)1256 748388
Fax 44 (0)1256 768268

Scale: 1 : 25	Drawn: JS
Date: 02.07.2013	Checked:
Drg. No.: AP-GEN-009	Rev.: 00